ARP 511631N 0004639W

AD ELEV 238FT

FARNBOROUGH
EGLF

COM		
ATIS	128.405	FARNBOROUGH INFO
TWR	122.780	FARNBOROUGH TOWER
	121.600	FARNBOROUGH FIRE
LIGHTING		
THR 06/24	Green with W bars.	
RWY 06/24	HI bi-d edge. End lights red.	
TWY	Blue edge.	

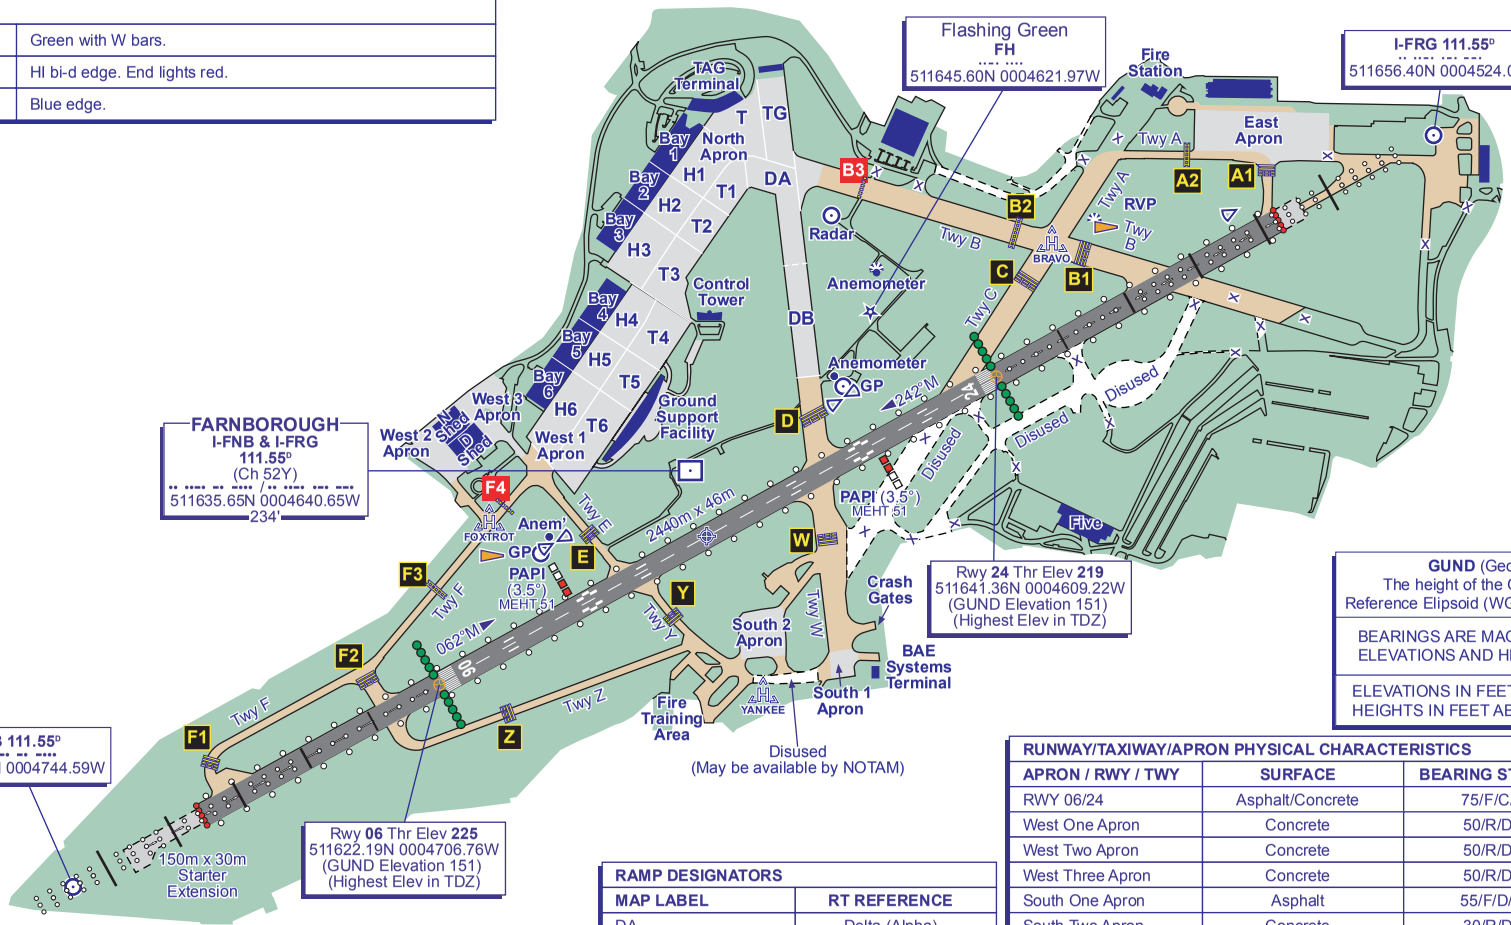

GUND (Geoid Undulation) = The height of the Geoid (MSL) above the Reference Elipsoid (WGS 84) at the stated position.	
BEARINGS ARE MAGNETIC ELEVATIONS AND HEIGHTS ARE IN FEET	
ELEVATIONS IN FEET AMSL HEIGHTS IN FEET ABOVE AD	**372** (134)

RAMP DESIGNATORS

MAP LABEL	RT REFERENCE
DA	Delta (Alpha)
DB	Delta (Bravo)
H1-H6	Hangar (1-6) Ramp
T	Terminal Ramp
TG	Terminal Ramp (Grass)
T1-T6	Tower (1-6) Ramp

RUNWAY/TAXIWAY/APRON PHYSICAL CHARACTERISTICS

APRON / RWY / TWY	SURFACE	BEARING STRENGTH	ELEVATION
RWY 06/24	Asphalt/Concrete	75/F/C/W/T	-
West One Apron	Concrete	50/R/D/X/T	212ft amsl
West Two Apron	Concrete	50/R/D/X/T	217ft amsl
West Three Apron	Concrete	50/R/D/X/T	217ft amsl
South One Apron	Asphalt	55/F/D/W/U	224ft amsl
South Two Apron	Concrete	30/R/D/X/T	221ft amsl
East Apron	Asphalt	55/F/C/Y/U	224ft amsl
North Apron	Concrete	56/R/D/X/T	213ft amsl
Alpha Link	Asphalt	75/F/C/W/U	-
Taxiways B/D/E/F/W/Y/Z	Asphalt	55/F/D/W/U	-
Twy C (North of 06/24)	Asphalt	55/F/D/W/U	-

CHANGE (4/19): RAMP DESIGNATOR TABLE.